Rte. 9262

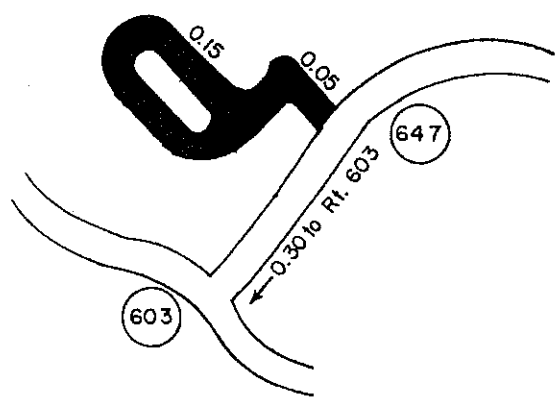

MONTGOMERY COUNTY

ENTRANCE TO HEAD START ~~HIGH SCHOOL~~

NOT used as Elementary school

Addition to Secondary System

Scale - None _ _ _ Length 0.29 Mi

Section Added to Secondary System

TRAFFIC & SAFETY DIVISION
RICHMOND, VA. 10-21-69 RKD

9263

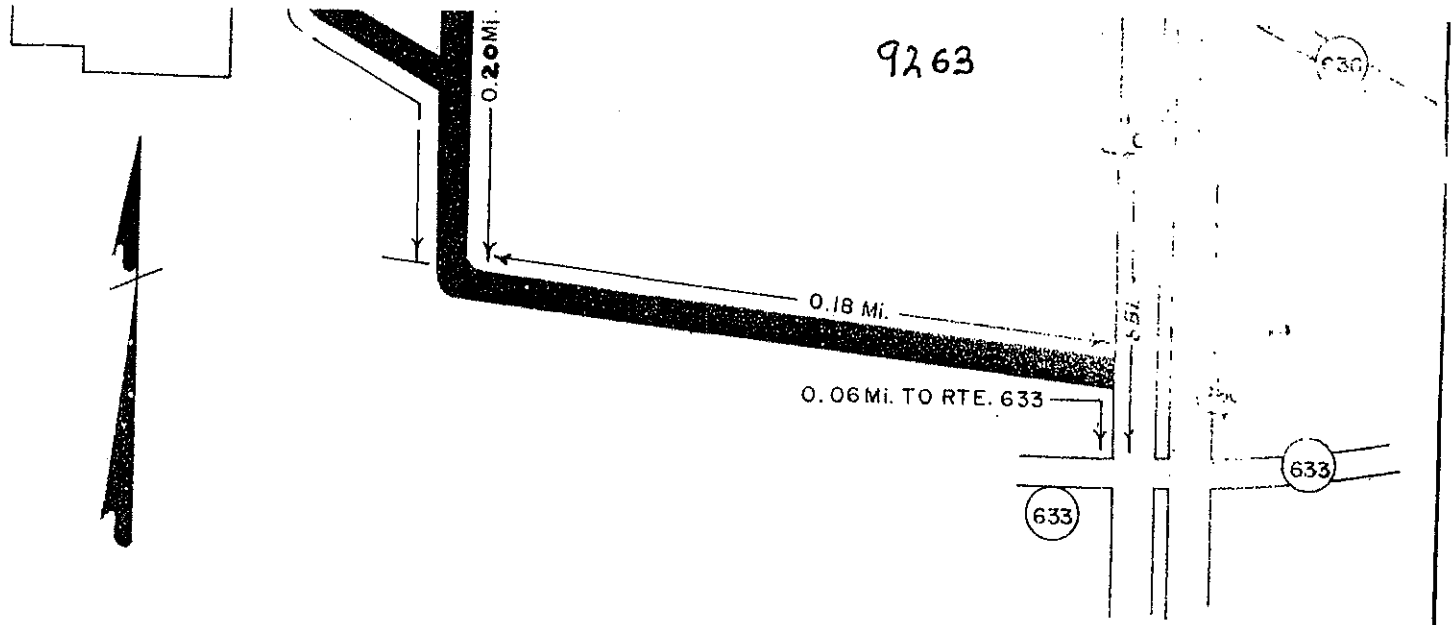

MONTGOMERY COUNTY

ENTRANCE TO SHAWSVILLE ELEMENTARY SCHOOL

Section 33.1-68 of the 1950 Code as Amended

Section Added to Secondary System - Length 0.40 Mi.

Scale - None

TRAFFIC & SAFETY DIVISION
RICMOND, VIRGINIA 10-19-75 GEW

RT. 9265

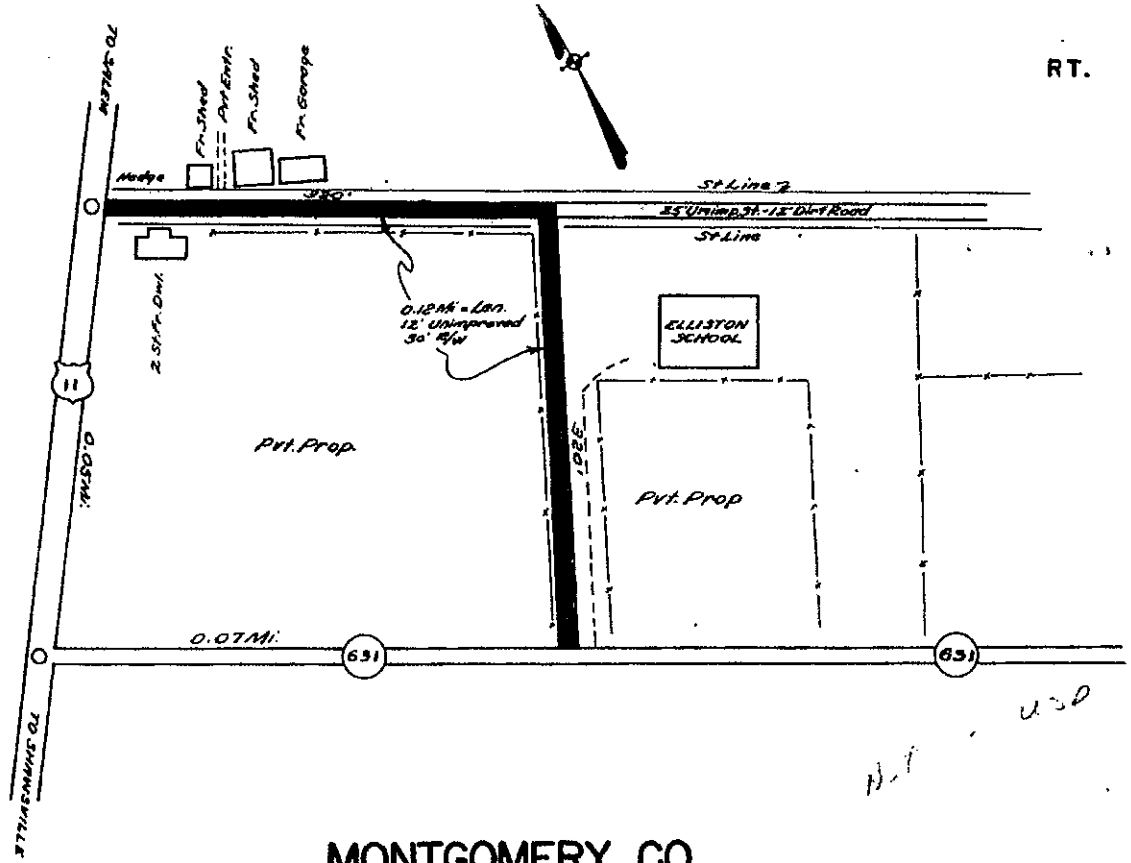

MONTGOMERY CO.

ENTRANCE ELLISTON SCHOOL

Addition To Secondary System
1940 Acts Of Legislature - Chap. 74
Scale - 1" = 100' Lgn. 0.12 Mi.
Section Added To Sec. Sys.

Traffic & Safety Division
Richmond, Va. Feb. 1941 - J.E.F.
(Map)

RTE. 9547

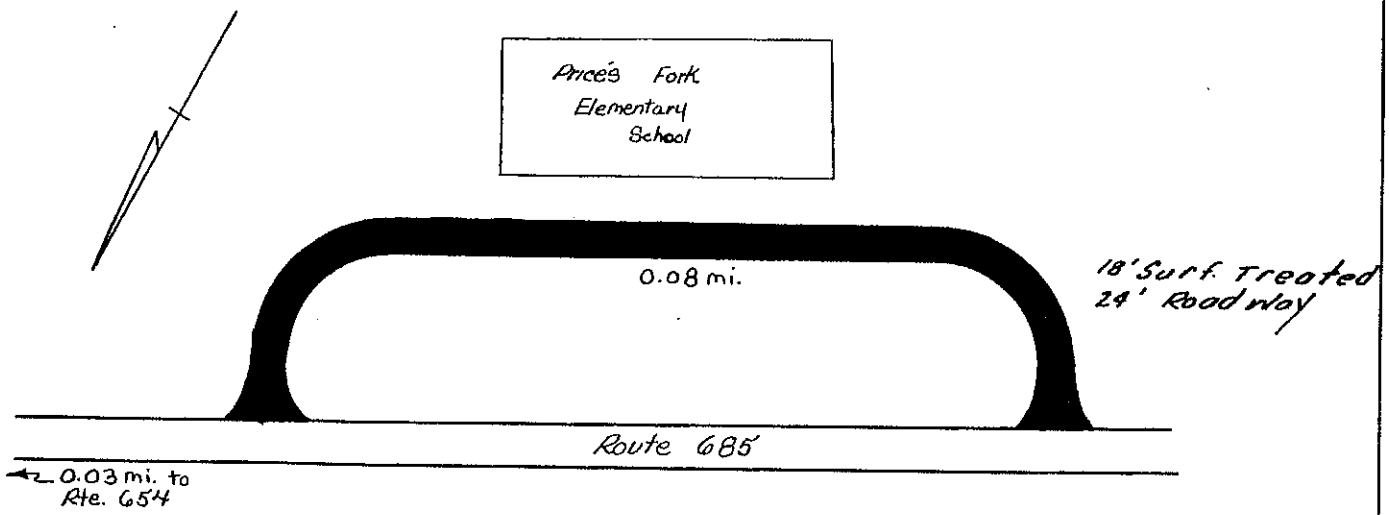

MONTGOMERY COUNTY

ENTRANCE TO PRICES FORK ELEMENTARY SCHOOL

Addition to Secondary System
1940 Acts of Legislature - Chap. 74
Scale - None Length 0.08 mi.
Section Added to Secondary System

Traffic & Safety Division
Richmond, Va. - July 13, 1954

ROUTE 9658

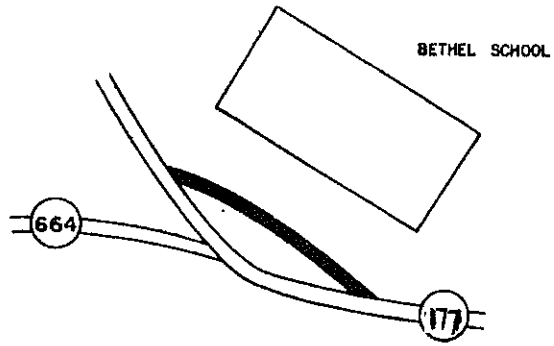

MONTGOMERY COUNTY

ENTRANCE TO BETHEL SCHOOL

ADDITION TO SECONDARY SYSTEM
1940 ACTS OF LEGISLATURE CHAP. 74
SCALE = NONE LEN. 0.07 MI.
SECTION ADDED TO SEC. SYS.

TRAFFIC & SAFETY DIVISION
RICHMOND, VIRGINIA
4/14/87 MPC

ROUTE 9815

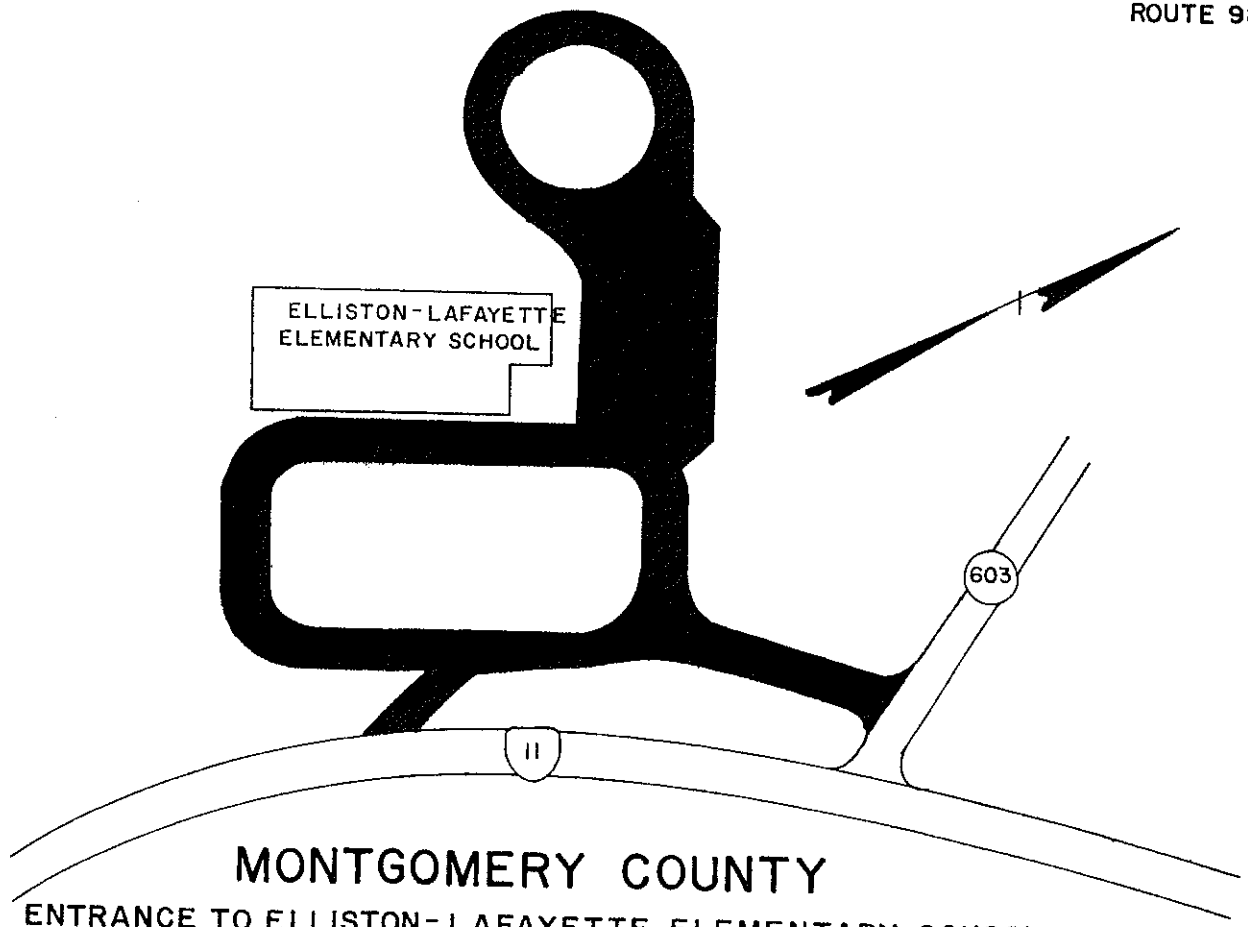

MONTGOMERY COUNTY

ENTRANCE TO ELLISTON-LAFAYETTE ELEMENTARY SCHOOL

Section 33.1-68 of the 1950 Code, as Amended

Section Added to Secondary System - Length 0.24 Mi.

Scale - None

Traffic & Safety Division
Richmond, Virginia 1-21-76 g.e.w

Revised 12-12-75